OFFICERS' MEADOW, SHENFIELD

FLAT BLOCK C (PLOTS 47-56) - ELEVATIONS

FRONT ELEVATION

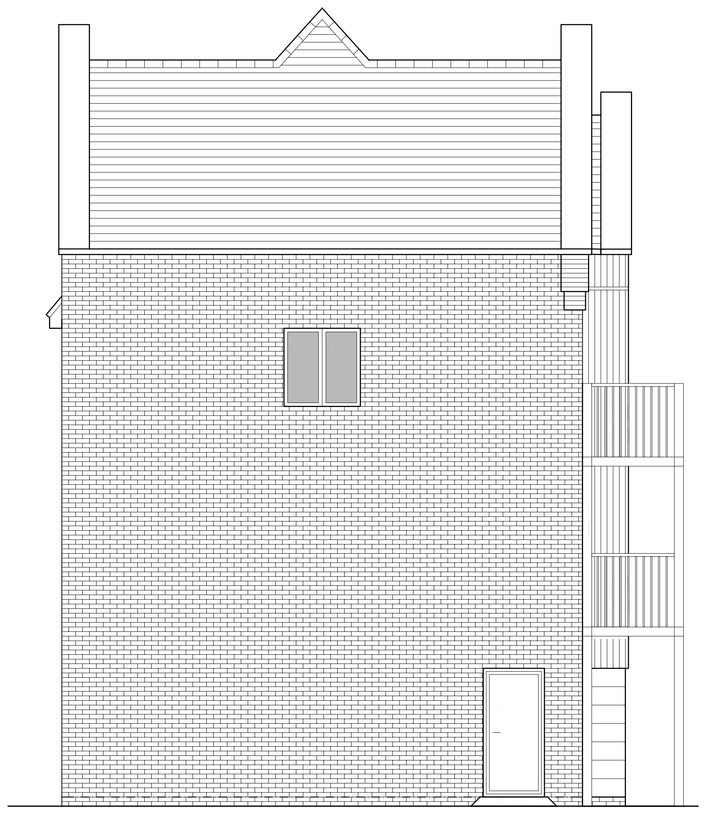

SIDE ELEVATION 1

REAR ELEVATION

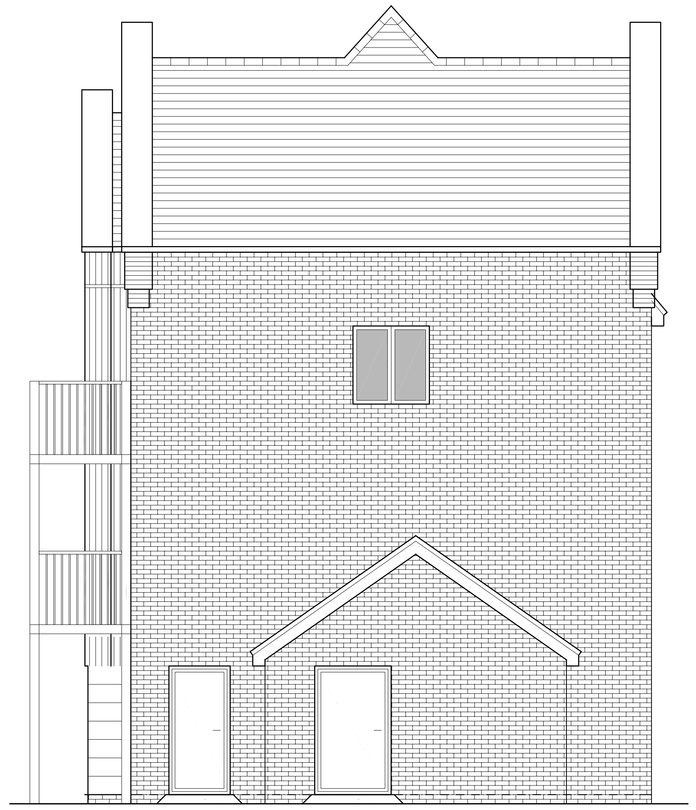

SIDE ELEVATION 2

0 0.5 1 2 3 4 5m

SCALE 1:50

HOUSETYPE VARIATIONS

PLOT NUMBERS:	**AS DRAWN**	- 47, 48, 49, 50, 51, 52, 53, 54, 55, 56
	HANDED	-
MATERIALS:	**WALLS**	- BRICK
	WALLS (TREATMENT)	- TIMBER
	FENESTRATION	- UPVC
	EXTERNAL DOORS	- UPVC
	ROOF	- SLATE TILE
	GUTTERING & DOWNPIPES	- UPVC
	FASCIA & SOFFITS	- UPVC
AREA OF UNIT (GIA):	AS INDICATED	
B. REGS PART M:	PLOTS 47 & 48 = M(4)3, PLOTS 49-56 = M(4)2	
NDSS COMPLIANT:	YES	
CHARACTER AREA:	PLAZA	

Rev	Date	Amendment	Initials
C	29/05/24	Amended to suit UD comments	SF
B	06/02/24	Elevations amended	AL
A	31/08/23	Elevations amended	LB

Project:

OFFICERS' MEADOW

SHENFIELD

Client:

CROUDACE HOMES

Drawing:

FLAT BLOCK C (PLOTS 47-56)
ELEVATIONS

PLANNING

Drawing no: 22,1643,667 **Rev:** C

Scale@A1: 1:50 **Date:** AUG'23 **Drawn:** LB **Checked:** YC

FINC Architects Ltd
61-63 New London Road | Chelmsford | Essex | CM2 0ND
T: +44 (0)1245 933988
W: www.fincarchitects.com
E: company@fincarchitects.com

Disclaimer: © FINC Architects Limited holds the copyright to all the information contained within this document and their written consent must be obtained before copying or using the data other than for the purpose it was originally supplied.

All dimensions and measurements to be checked on site.
Do not scale from this drawing. This drawing is to be printed in colour.