OFFICERS' MEADOW, SHENFIELD

FLAT BLOCK C (PLOTS 47-56) - GROUND FLOOR AND FIRST FLOOR PLANS

HOUSETYPE VARIATIONS

PLOT NUMBERS:	AS DRAWN	- 47, 48, 49, 50, 51, 52
	HANDED	-
MATERIALS:	WALLS	- BRICK
	WALLS (TREATMENT)	- TIMBER
	FENESTRATION	- UPVC
	EXTERNAL DOORS	- UPVC
	ROOF	- SLATE TILE
	GUTTERING & DOWNPIPES	- UPVC
	FASCIA & SOFFITS	- UPVC
AREA OF UNIT (GIA):	AS INDICATED	
B. REGS PART M:	PLOTS 47 & 48 = M(4)3, PLOTS 49-52 = M(4)2	
NDSS COMPLIANT:	YES	
CHARACTER AREA:	PLAZA	

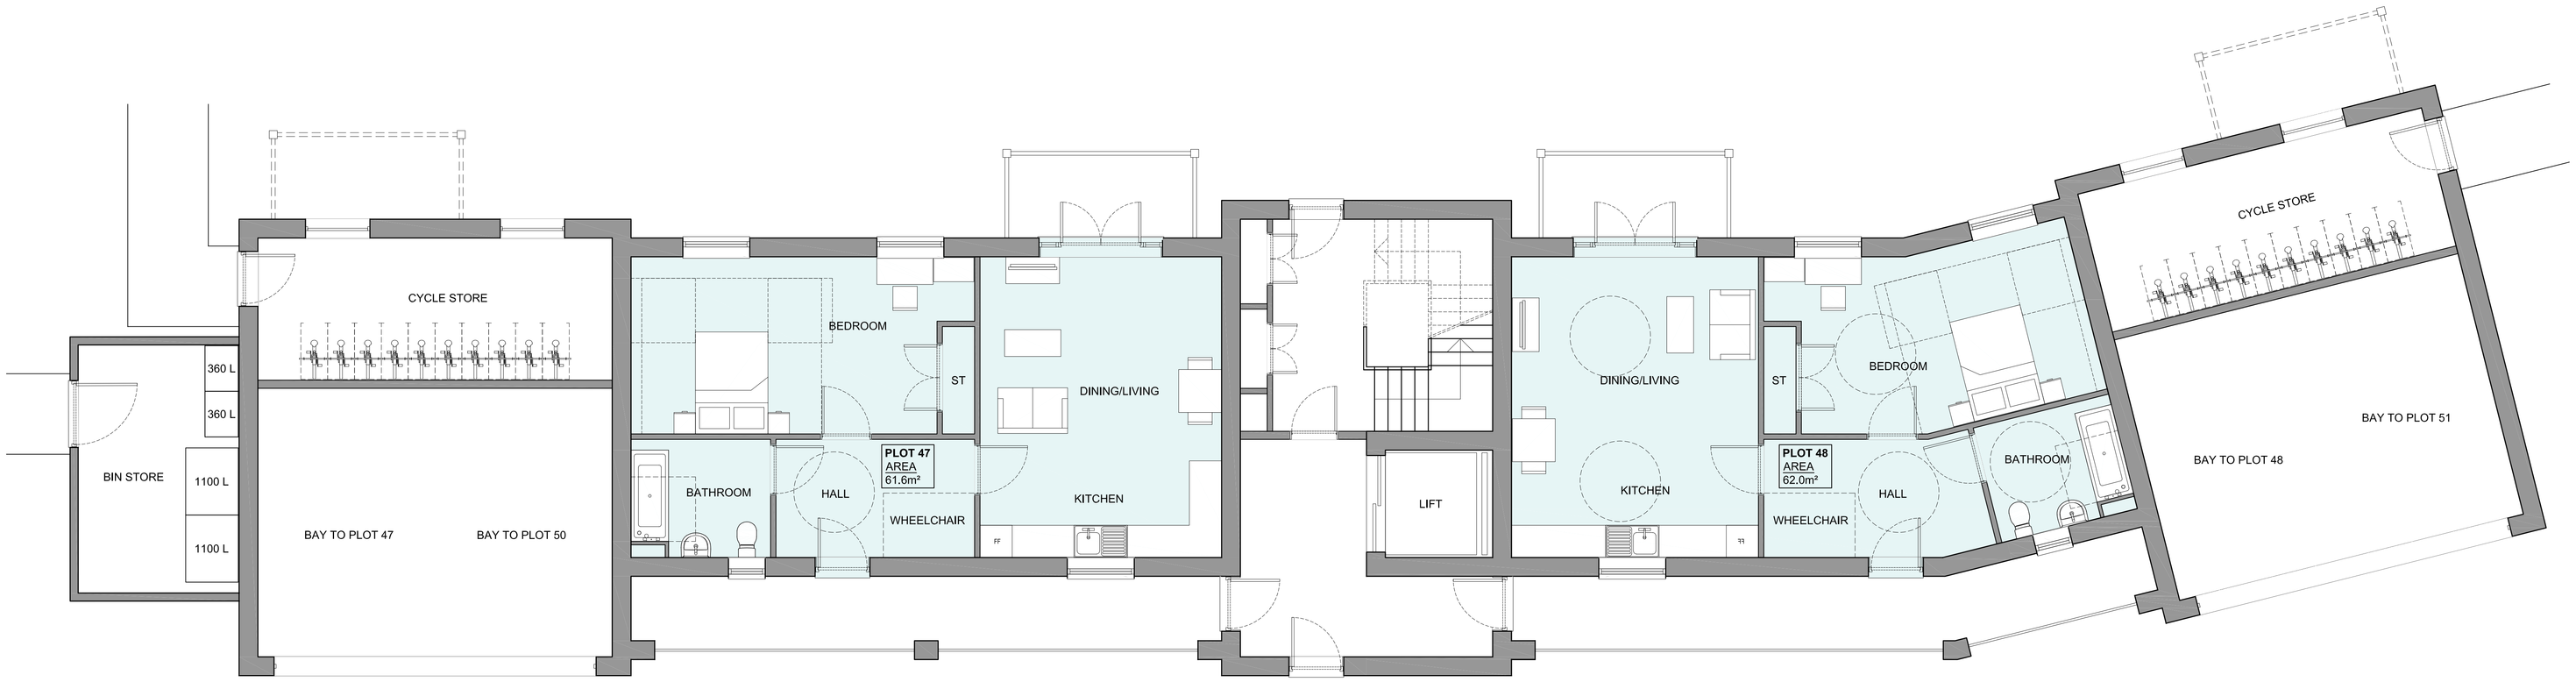

GROUND FLOOR PLAN

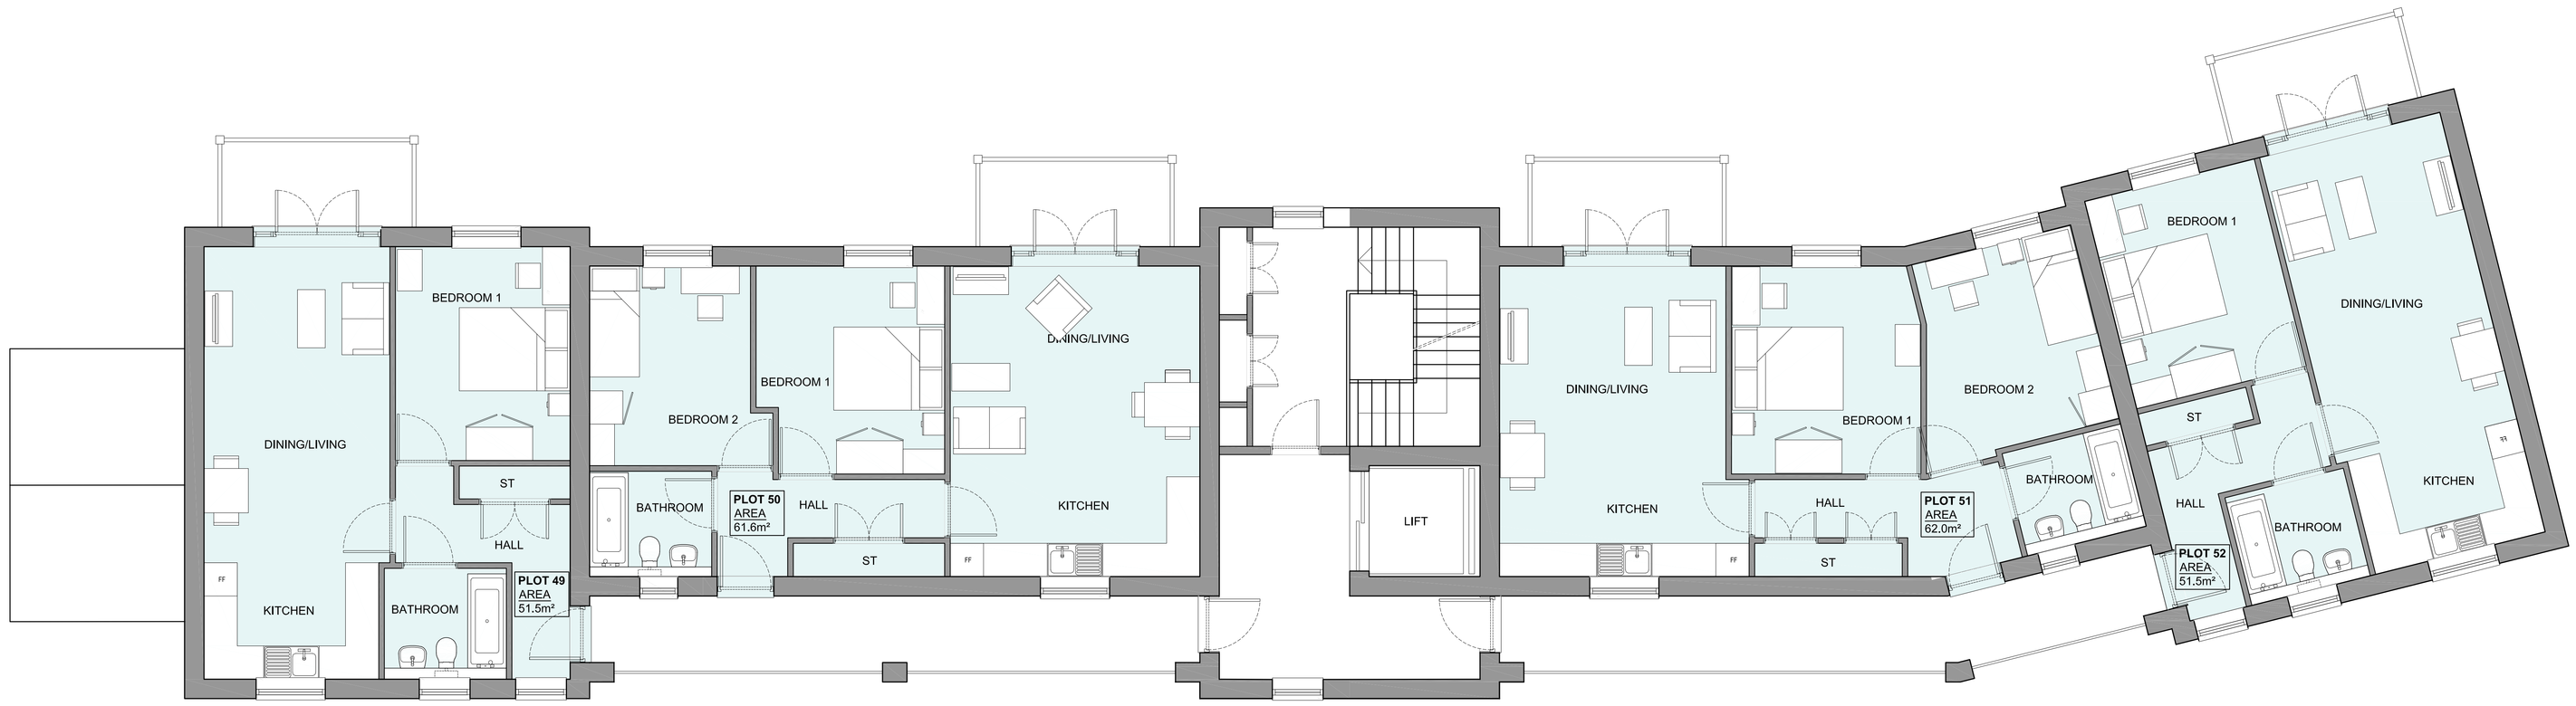

FIRST FLOOR PLAN

0 0.5 1 2 3 4 5m

SCALE 1:50

Rev	Date	Amendment	Initials
C	29/05/24	Amended to suit UD comments.	SF
B	06/02/24	Floor plans amended	AL
A	31/08/23	Floor plans amended	LB

Project:

OFFICERS' MEADOW

SHENFIELD

Client:

CROUDACE HOMES

Drawing:

FLAT BLOCK C (PLOTS 47-56)

GROUND FLOOR AND FIRST FLOOR PLANS

PLANNING

Drawing no: 22.1643.665 Rev: C

Scale@A1: 1:50 Date: AUG'23 Drawn: LB Checked: YC

FINC Architects Ltd

61-63 New London Road | Chelmsford | Essex | CM2 0ND

T: +44 (0)1245 933588

W: www.fincarchitects.com

E: somyou@fincarchitects.com

Disclaimer: © FINC Architects Limited holds the copyright to all the information contained within this document and their written consent must be obtained before copying or using the data other than for the purpose it was originally supplied.

All dimensions and measurements to be checked on site.
Do not scale from this drawing. This drawing is to be printed in colour.