OFFICERS' MEADOW, SHENFIELD

STREET SCENE CC

KEY ELEVATIONS STREET SCENE AA (not to scale)

PART A

PART B

PART C

PART A

PART B

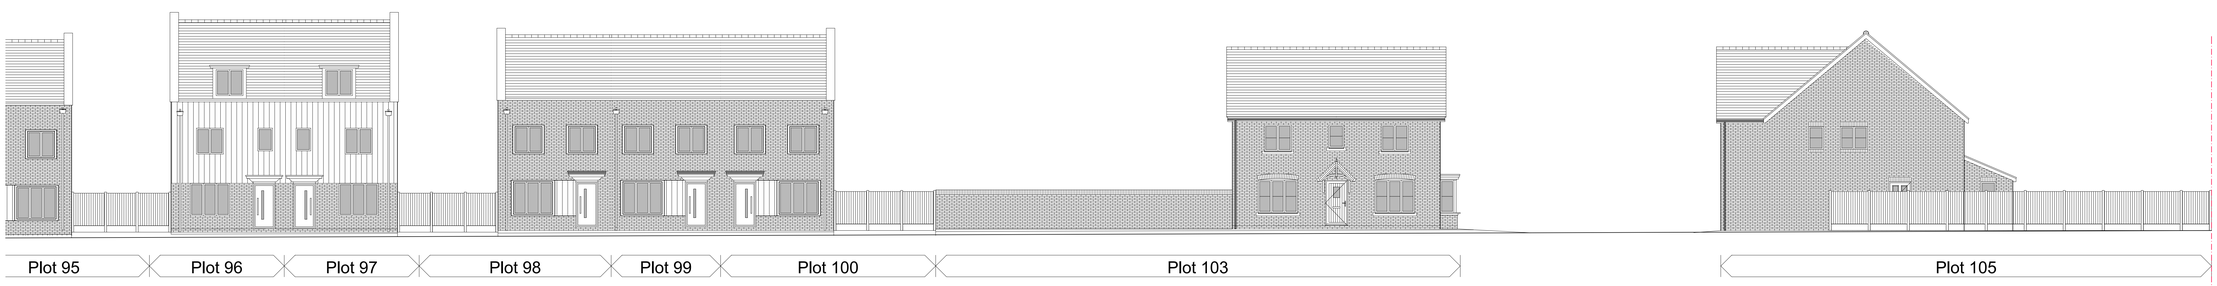

PART C

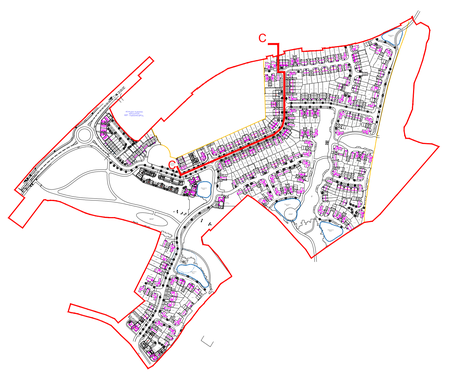

KEY PLAN (not to scale)

0 1 2 3 4 5 10m

Scale 1:100

Rev	Date	Amendment	Initials
-	-	-	-

Project:
OFFICERS' MEADOW
SHENFIELD

Client:
CROUDACE HOMES

Drawing:
STREET SCENE CC

PLANNING

Drawing no: 22.1643.302 **Rev:** -

Scale@A0: 100 **Date:** AUG'23 **Drawn:** LB **Checked:** YC

FINC Architects Ltd
61-63 New London Road | Chelmsford | Essex | CM2 0ND
T: +44 (0)1245 933068
W: www.fincarchitects.com
E: company@fincarchitects.com

Disclaimer: © FINC Architects Limited holds the copyright to all the information contained within this document and their written consent must be obtained before copying or using the data other than for the purpose it was originally supplied.
All dimensions and measurements to be checked on site.
Do not scale from this drawing. This drawing is to be printed in colour.