OFFICERS' MEADOW, SHENFIELD
COLOURED STREET SCENES EE

PART A

PART B

KEY ELEVATIONS STREET SCENE EE (NTS)

Part A

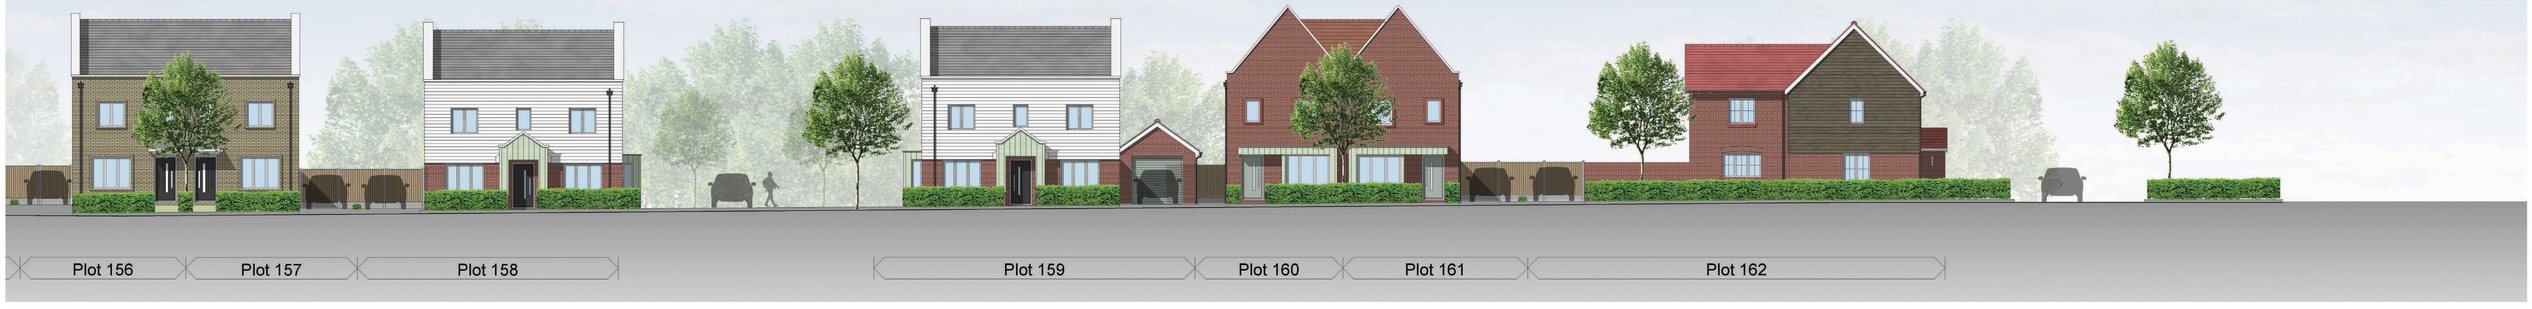

Part B

0 1 2 3 4 5 10m
Scale 1:100

KEY PLAN NTS

Rev	Date	Amendment	Initials
D	19-06-24	Plots 156 & 157 updated	SM
C	29-04-24	Updated to suit latest design changes and plot swops	CH
B	23-02-24	SS updated to reflect schedule & comments	SM
A	07-09-23	Updated to suit latest HTs	SM

Project:
OFFICERS' MEADOW
SHENFIELD

Client:
CROUDACE HOMES

Drawing:
COLOURED STREET SCENE EE

PLANNING

Drawing no: 22.1643.356
Rev: D

Scale @ A0: 1:100 Date: SEP 23 Drawn: LB/CH Checked: YC

finc
FINC Architects Ltd
61 New London Road
Chelmsford
Essex
CM2 0AD
T +44 (0)1245 933868
www.fincarchitects.com

Disclaimer:
All dimensions and measurements to be checked on site.
© FINC Architects Limited holds the copyright to all the information contained within this document and their written consent must be obtained before copying or using the data other than for the purpose it was originally supplied.
Do not scale from this drawing.