OFFICERS' MEADOW, SHENFIELD

STREET SCENE AA & BB

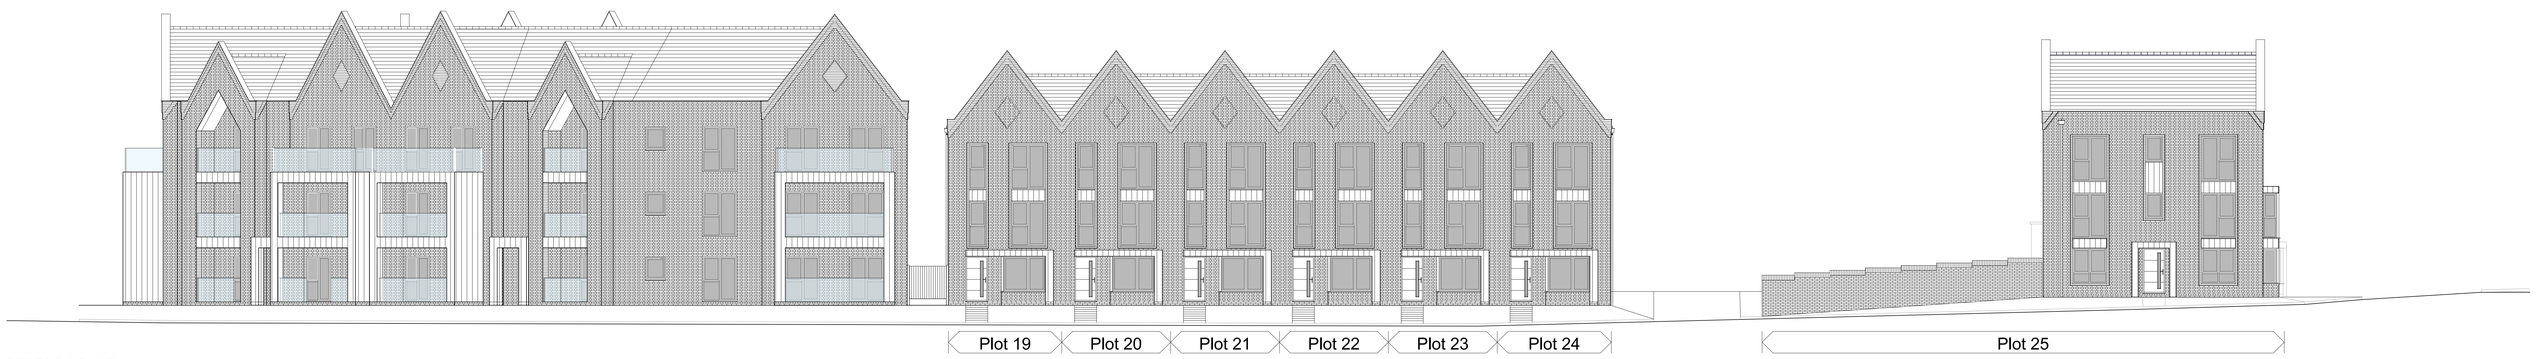

STREET SCENE AA

STREET SCENE BB

KEY PLAN (not to scale)

0 1 2 3 4 5 10m

Scale 1:100

Rev	Date	Amendment	Initials
B	26.04.2024	Updated SS AA to new Flatblock A design	CH
A	08.09.2023	Roofscape amended	LB

Project:

OFFICERS' MEADOW

SHENFIELD

Client:

CROUDACE HOMES

Drawing:

STREET SCENE AA & BB

PLANNING

Drawing no: 22.1643.300

Rev: B

Scale@A0: 100 Date: AUG'23 Drawn: LB Checked: YC

FINC Architects Ltd

61-63 New London Road | Chelmsford | Essex | CM2 0ND

T: +44 (0)1245 933088

W: www.fincarchitects.com

E: company@fincarchitects.com

Disclaimer: © FINC Architects Limited holds the copyright to all the information contained within this document and their written consent must be obtained before copying or using the data other than for the purpose it was originally supplied.

All dimensions and measurements to be checked on site.

Do not scale from this drawing. This drawing is to be printed in colour.