


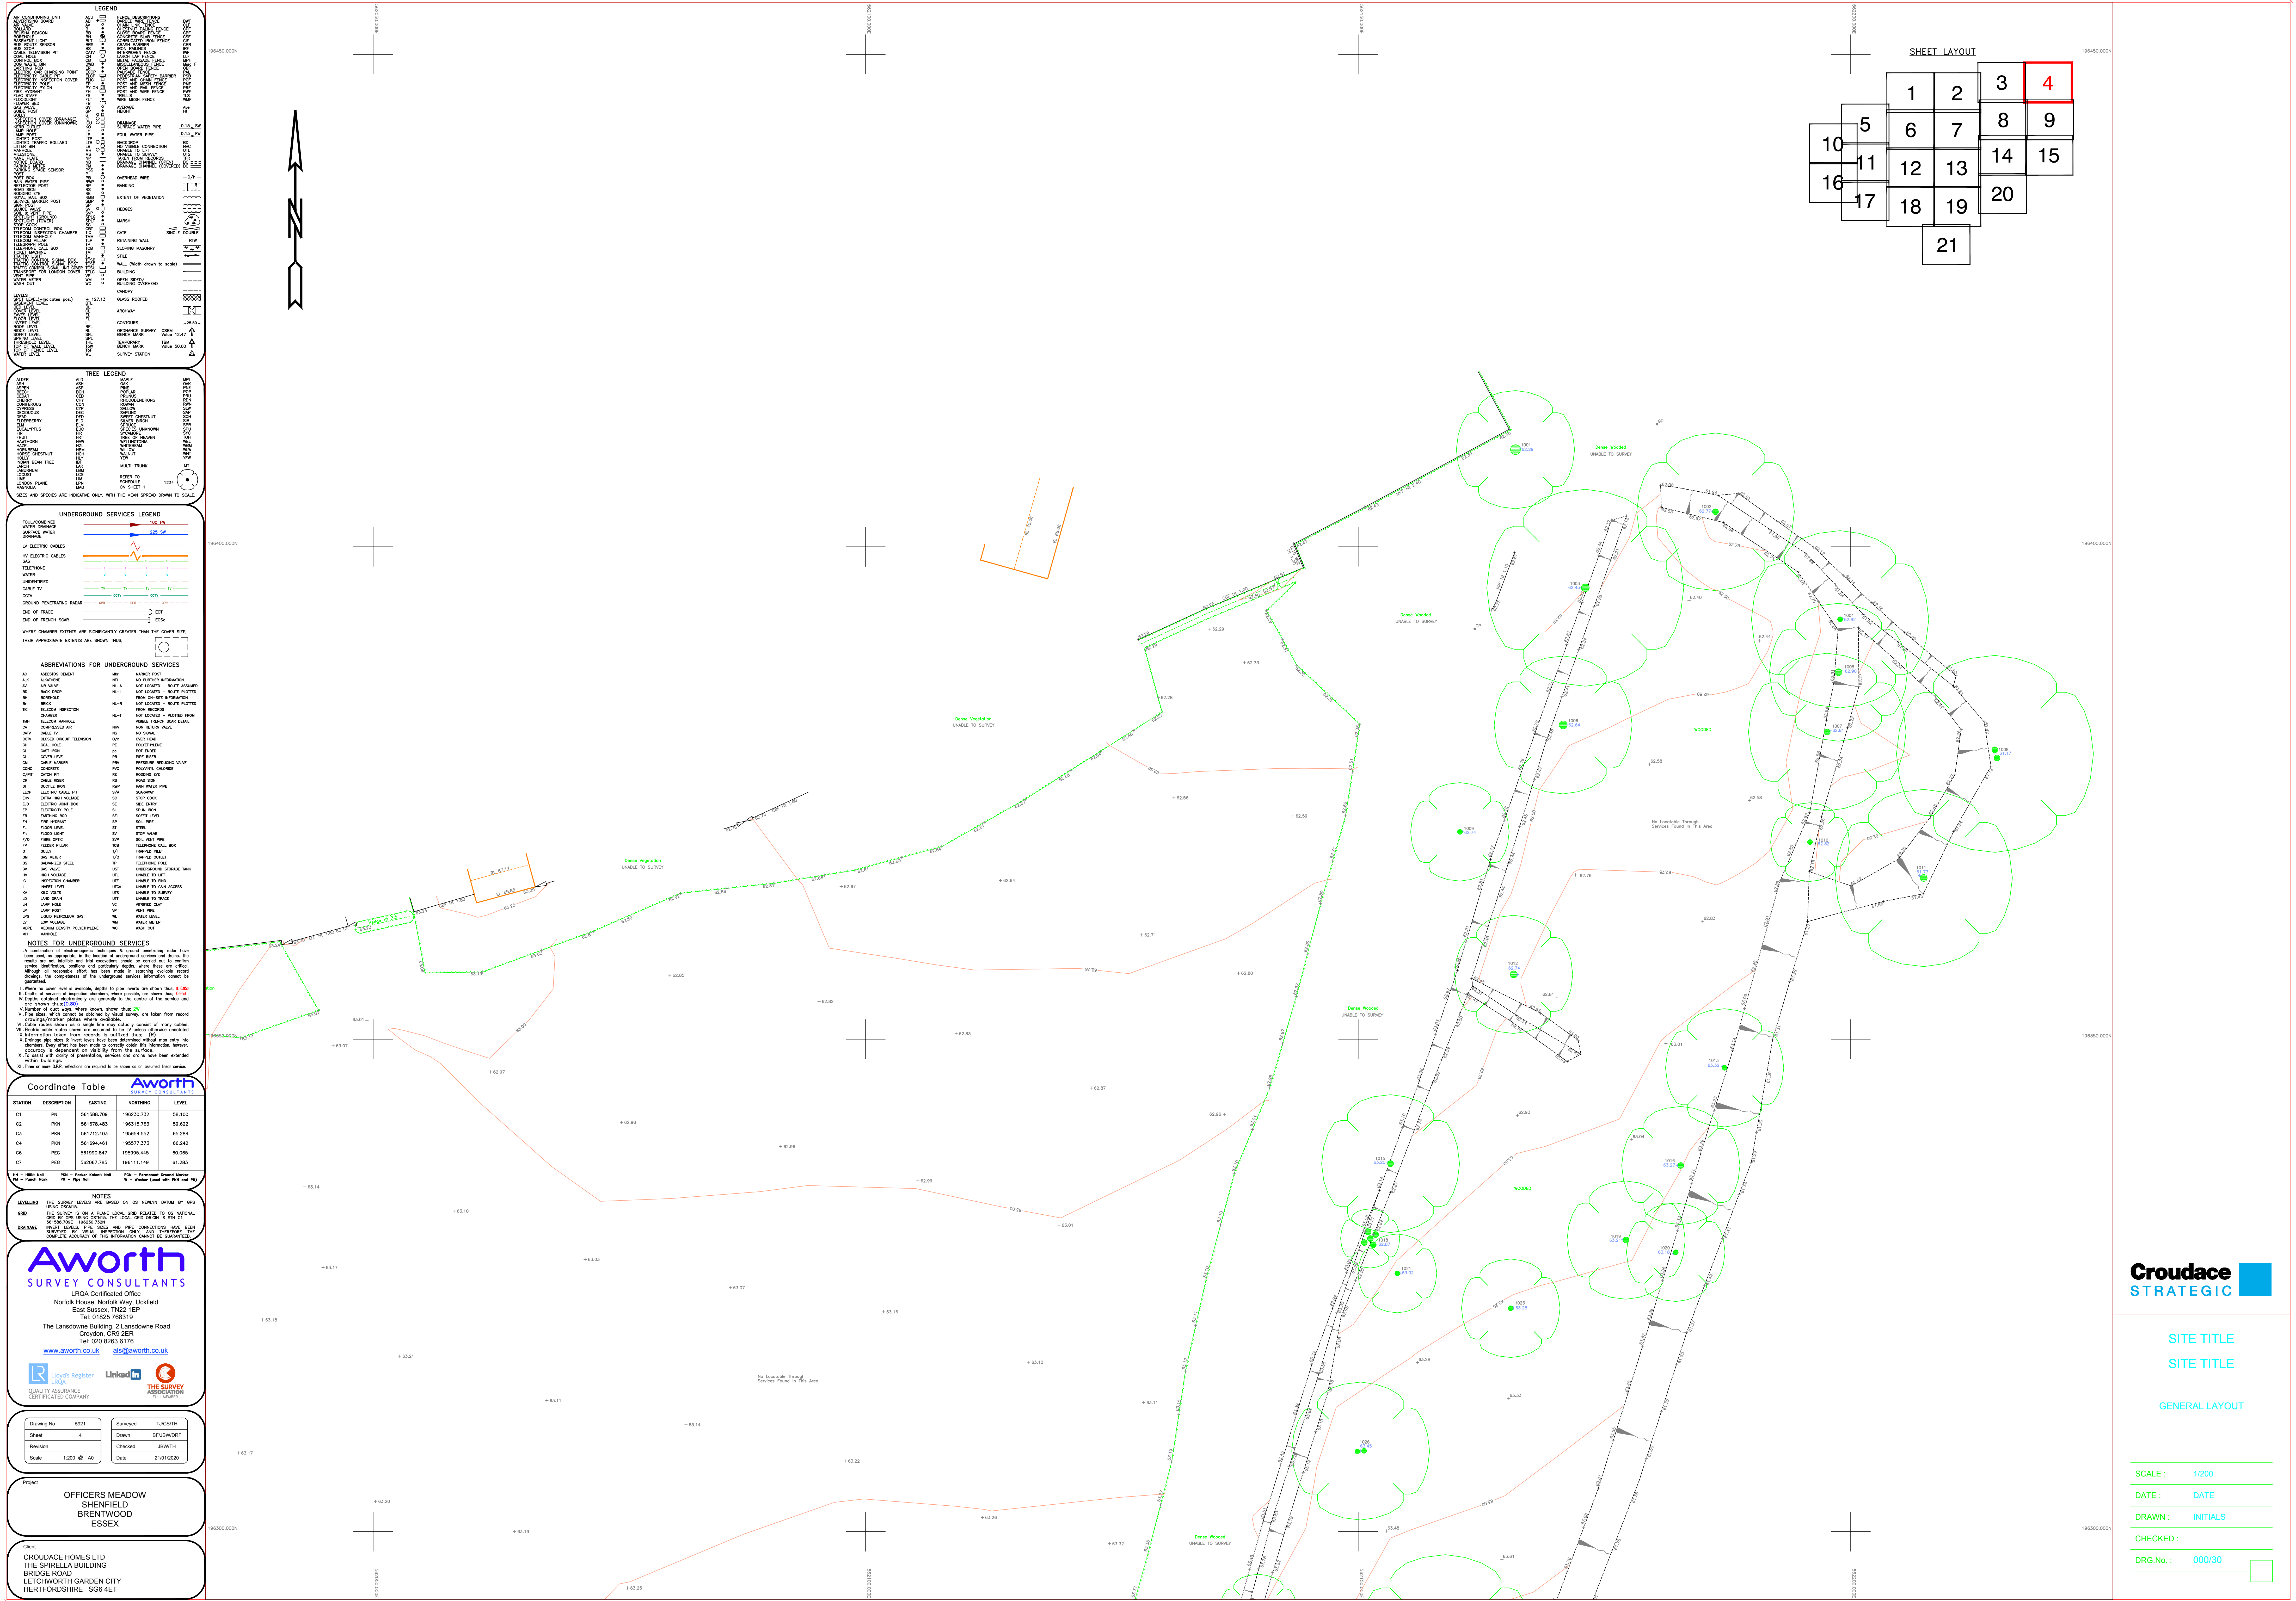



Project

OFFICERS MEADOW
SHENFIELD
BRENTWOOD
ESSEX

Client

CROUDACE HOMES LTD
THE SPIRELLA BUILDING
BRIDGE ROAD
LETCHWORTH GARDEN CITY
HERTFORDSHIRE SG6 4ET

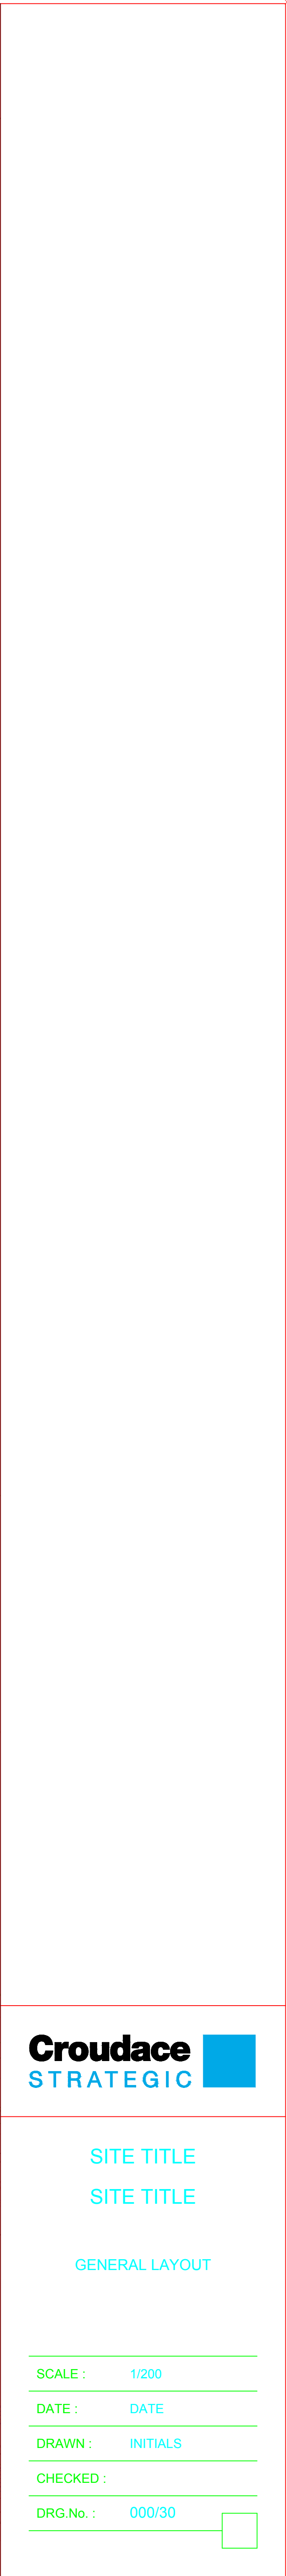

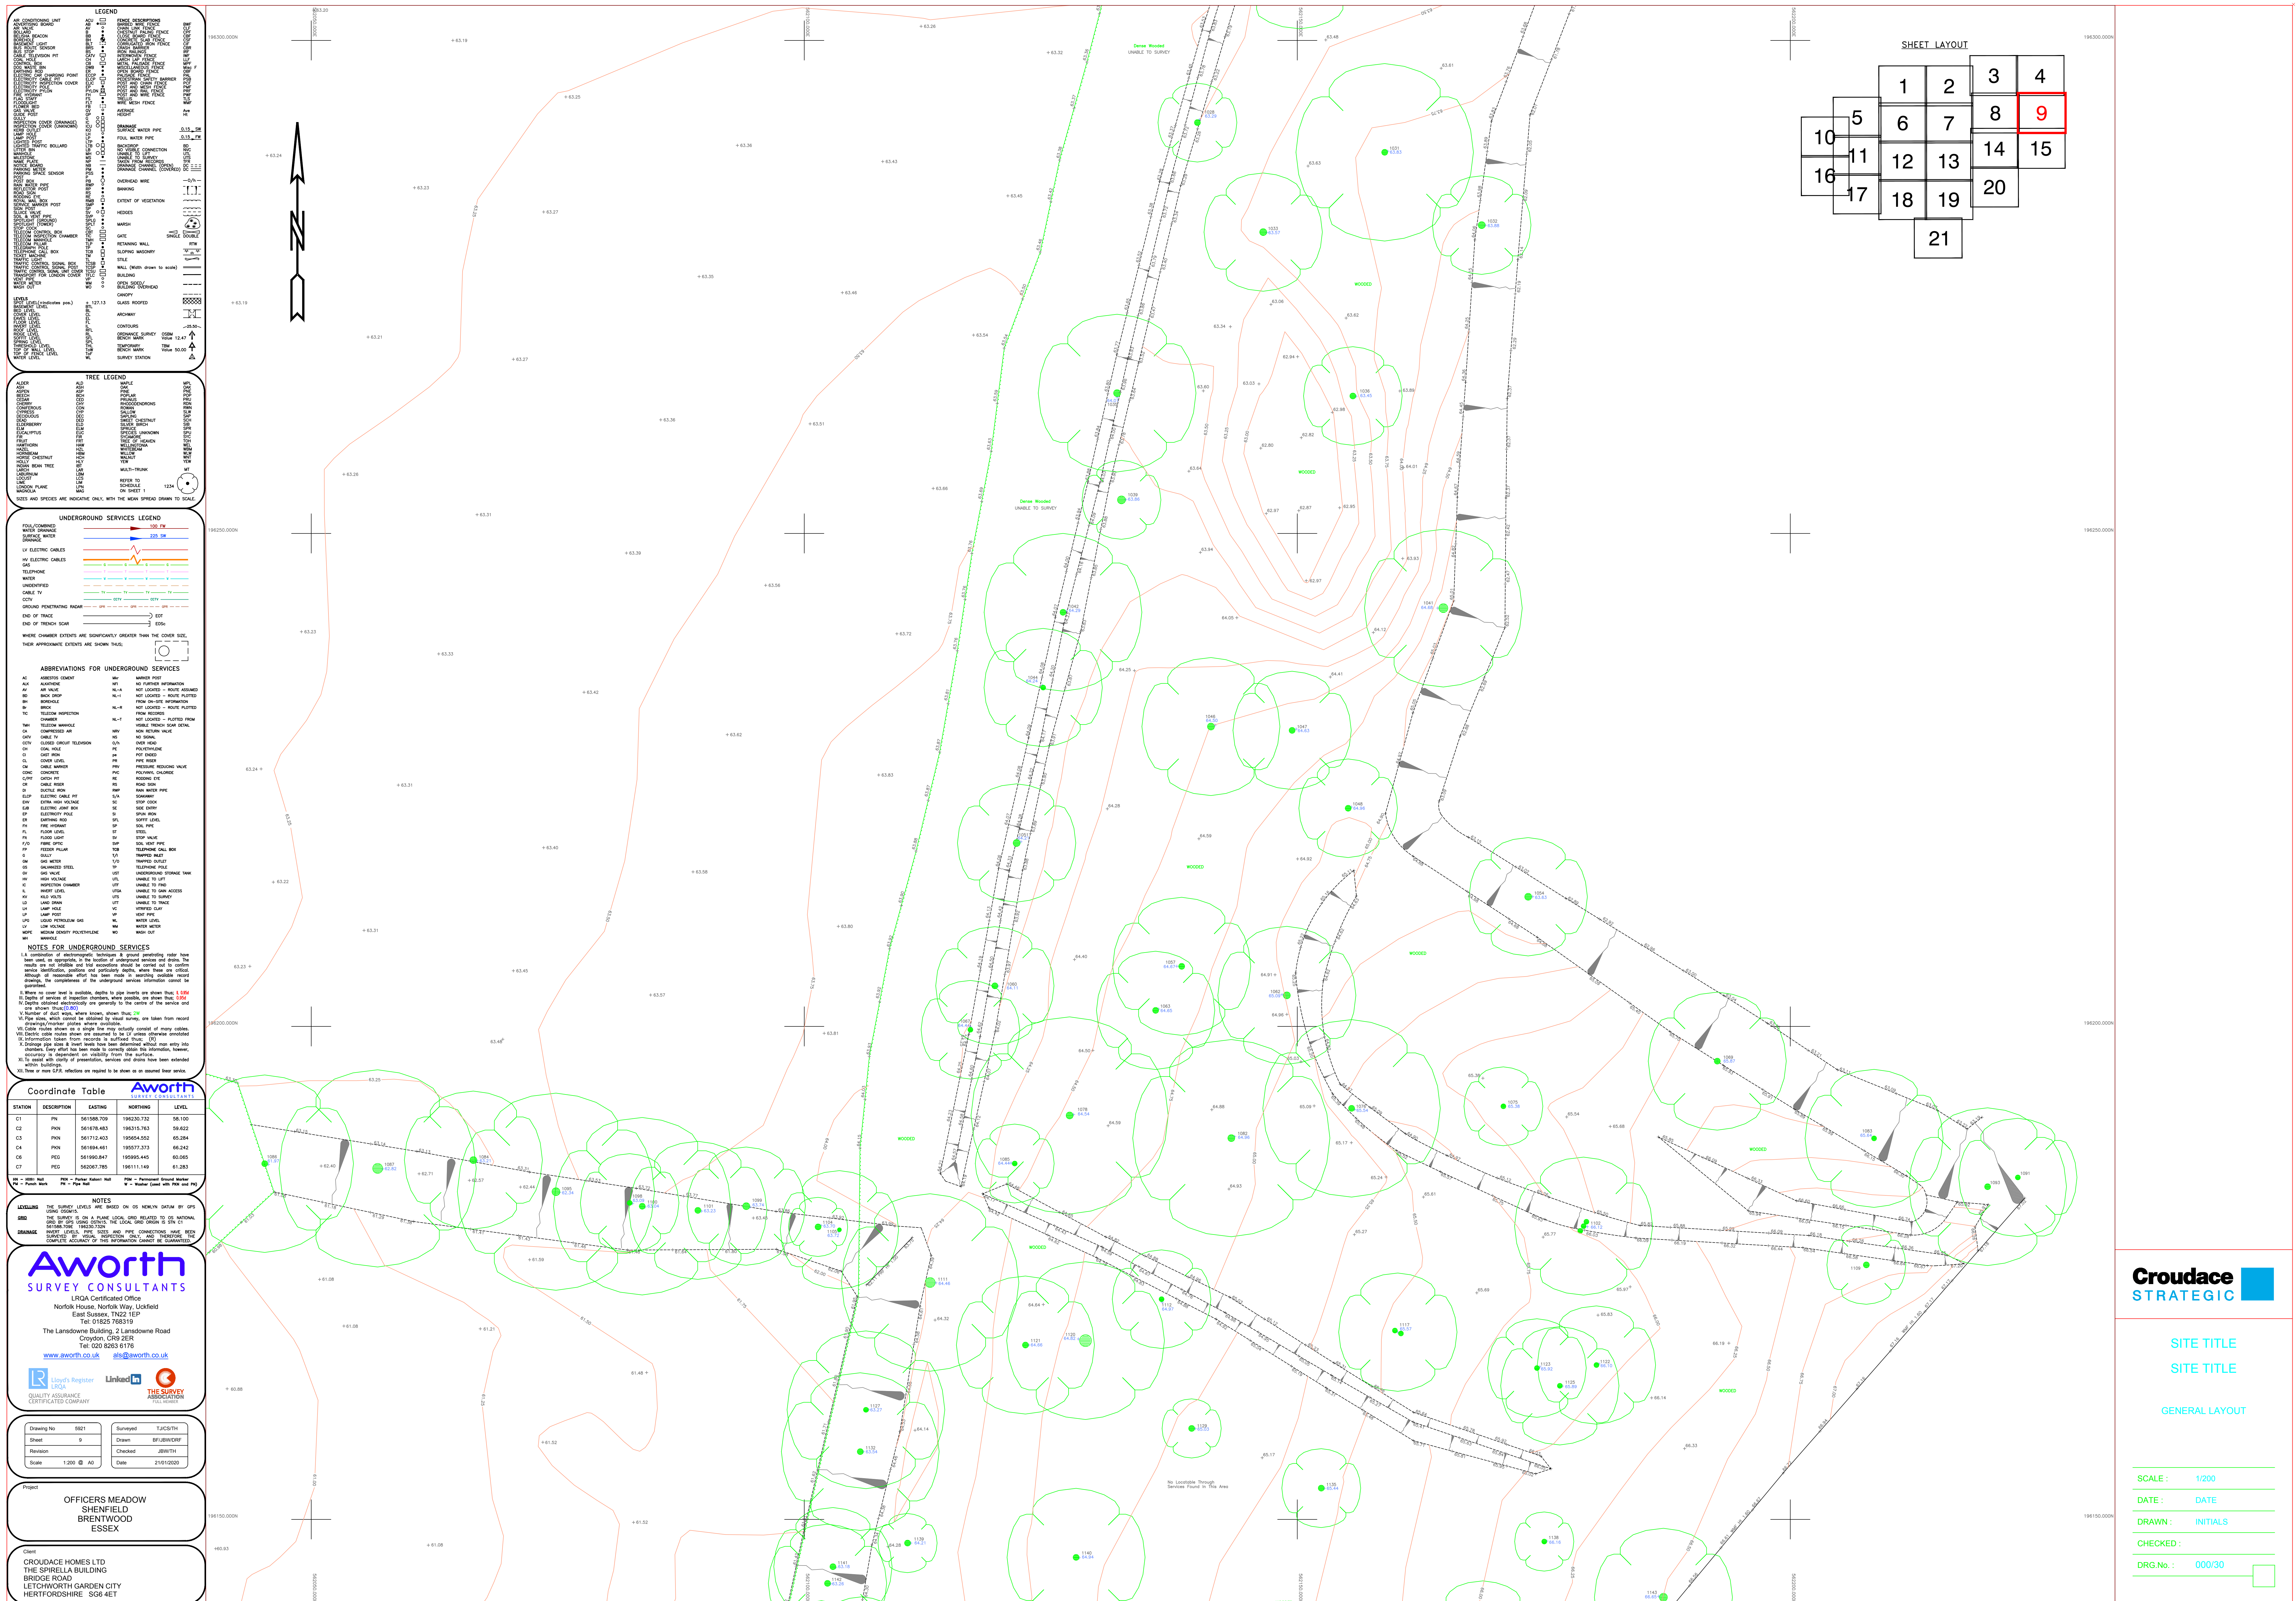

SHEET LAYOUT

The diagram shows a grid of 21 numbered boxes arranged in a staggered pattern. The boxes are numbered 1 through 21. Box 9 is highlighted with a red border.

			3	4
	1	2	8	9
5	6	7	14	15
10	11	12	13	
16	17	18	19	
		20		
		21		

[illegible][illegible][illegible]

STATION		DESCRIPTION	EASTING	NORTHING	LEVEL
C1	PI	561588.709	196230.732	58.100	
C2	PN	561678.483	196315.783	59.622	
C3	PN	561712.463	196464.562	60.284	
C4	PN	561694.461	196577.373	66.242	
C6	PEG	561990.847	195995.445	60.065	
C7	PEG	562067.785	196111.149	61.283	

(PI = 1881' Hill PN = Parker Rabbit Hill PEG = Permanent Ground Marker

[illegible]

[illegible][illegible]

UNDERGROUND SERVICES LEGEND

FULLY COVERED
WATER DRAINAGE

SURFACE WATER
DRAINAGE

HN ELECTRIC CABLES

LN ELECTRIC CABLES

GAS

TELEPHONE

WATER

UNIDENTIFIED

CABLE TV

CITY

GROUND PENETRATING RADAR

END OF TRACE

END OF TRENCH SCAR

150' PW

225' SW

6" S

6" S

TV

TV

EDT

EDT

EDT

EDT

WHERE CHAMBER EXTENTS ARE SIGNIFICANTLY GREATER THAN THE COVER SIZE,
THEIR APPROPRIATE EXTENTS ARE SHOWN INSIDE.

[illegible][illegible]

Coordinate Table				Aworth SURVEY CONSULTANTS
STATION	DESCRIPTION	EASTING	NORTHING	LEVEL
C1	PN	561588.709	198230.732	58.100
C2	PKN	561678.483	195815.763	59.622
C3	PKN	561712.403	195654.552	65.284
C4	PE	561694.461	195577.373	68.242
C6	PEG	561990.847	195995.445	60.065
C7	PEG	562087.785	196111.149	61.283

PM - Punch Mark PN - Pipe Nail W - Washer (used with PIN and PN)

NOTES	
LEVELLING	THE SURVEY LEVELS ARE BASED ON OS NEWLIN DATUM BY GPS USING OSGM15.
GRID	THE SURVEY IS ON A PLANE LOCAL GRID RELATED TO OS NATIONAL GRID BY GPS USING OGSN15. THE LOCAL GRID ORIGIN IS STN C1 561588.700E 198230.732N
DRAINAGE	INVERT LEVELS, PIPE SIZES AND PIPE CONNECTIONS HAVE BEEN SURVEYED BY VISUAL INSPECTION ONLY, AND THEREFORE THE

Aworth
SURVEY CONSULTANTS

LRQA Certified Office
Norfolk House, Norfolk Way, Uckfield
East Sussex, TN22 1EP
Tel: 01825 768319

The Lansdowne Building, 2 Lansdowne Road
Croydon, CR9 2ET
Tel: 020 8263 8176

www.aworth.co.uk als@aworth.co.uk

 Lloyd's Register
LRQA
QUALITY ASSURANCE
CERTIFICATED COMPANY
 
 THE SURVEY
ASSOCIATION
FULL MEMBER

Drawing No	5921	Surveyed	TJ/CS/TH
Sheet	10	Drawn	B/J/BW/OR/F
Revision		Checked	JBW/TH
Scale	1:200 @ A0	Date	21/01/2020

Project

OFFICERS MEADOW
SHENFIELD
BRENTWOOD
ESSEX

Client
CROUDACE HOMES LTD
THE SPIRELLA BUILDING
BRIDGE ROAD
LETCWORTH GARDEN CITY
HERTFORDSHIRE SG6 4ET



Croudace
STRATEGIC 

SITE TITLE

SITE TITLE

GENERAL LAYOUT

SCALE : 1/200

DATE: DATE

DRAWN: _____ INITIALS: _____

